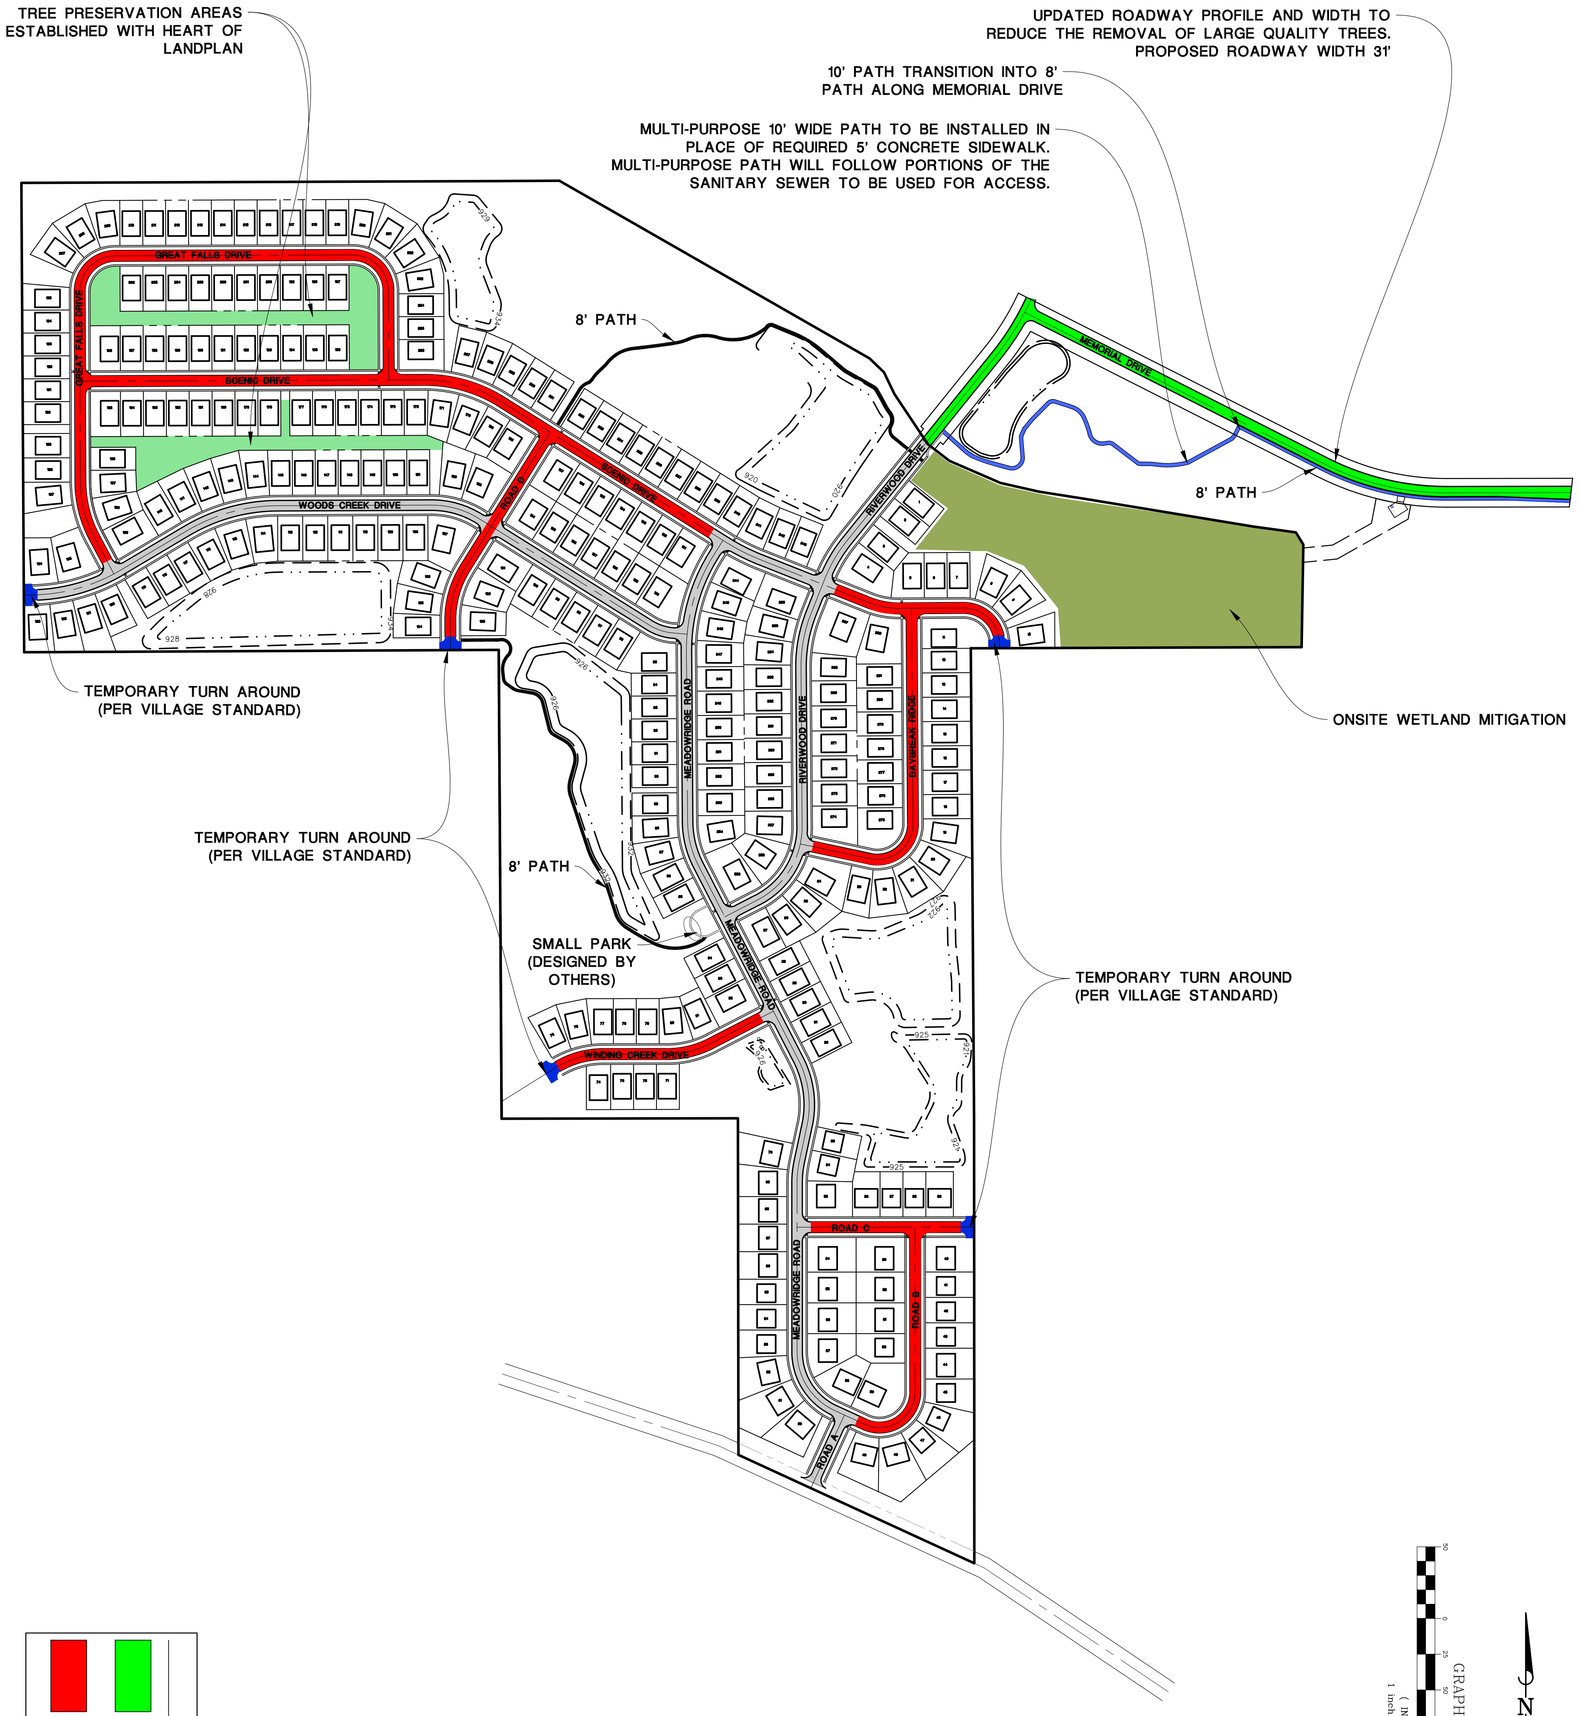

© 2023 MANHARD CONSULTING, LTD. ALL RIGHTS RESERVED

LENWOI01 SHEET 1 OF 1

DESIGNED BY: DM
PROJ. ASSOC.: DM
DRAWN BY: DM
DATE: 7/12/23
SCALE: 1"=200'

RIVERWOOD SUBDIVISION

CITY OF WOODSTOCK, ILLINOIS

DESIGN MODIFICATIONS EXHIBIT

Manhard CONSULTING
700 Springer Drive, Lombard, IL 60148 ph:630.691.8500 fx: 630.691.8585 manhard.com
Civil Engineers | Surveyors | Water Resource Engineers | Water & Waste Water Engineers
Construction Managers | Environmental Scientists | Landscape Architects | Planners

DATE	REVISIONS	DRAWN BY